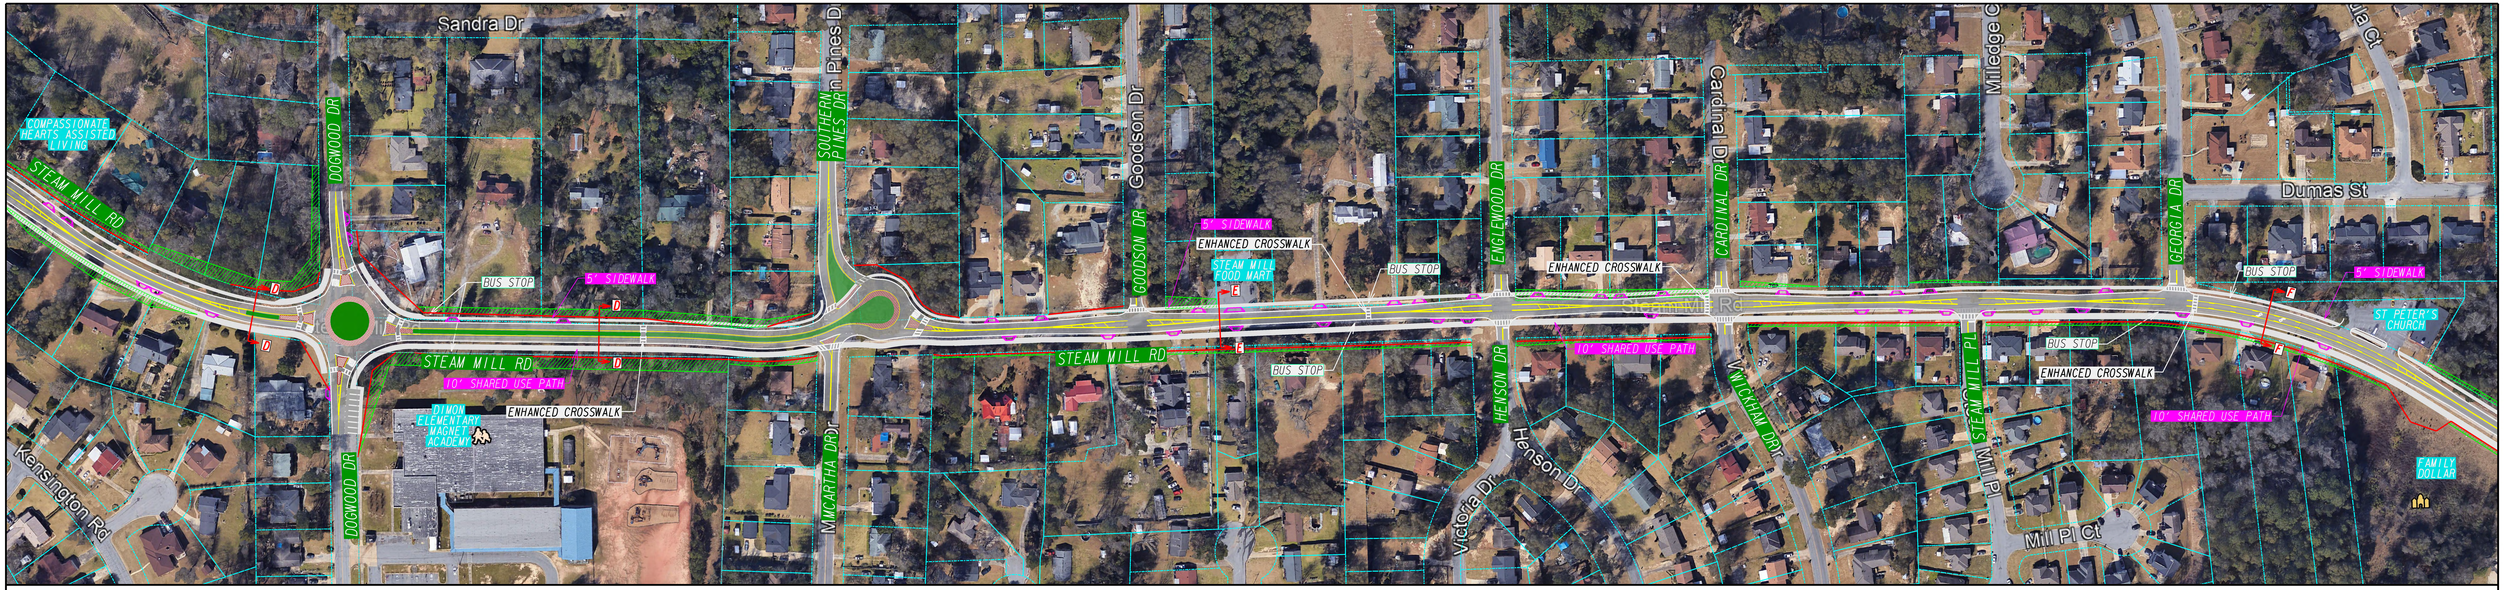

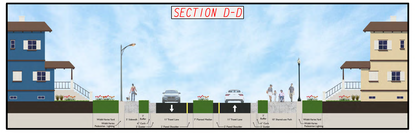

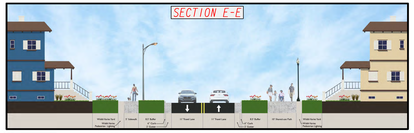

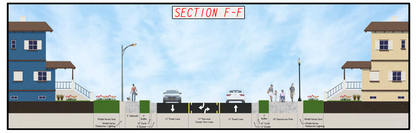

COLUMBUS GEORGIA

We do amazing.

Stantec

SCALE IN FEET

0 50 100 200

STEAM MILL ROAD CONCEPTUAL LAYOUT