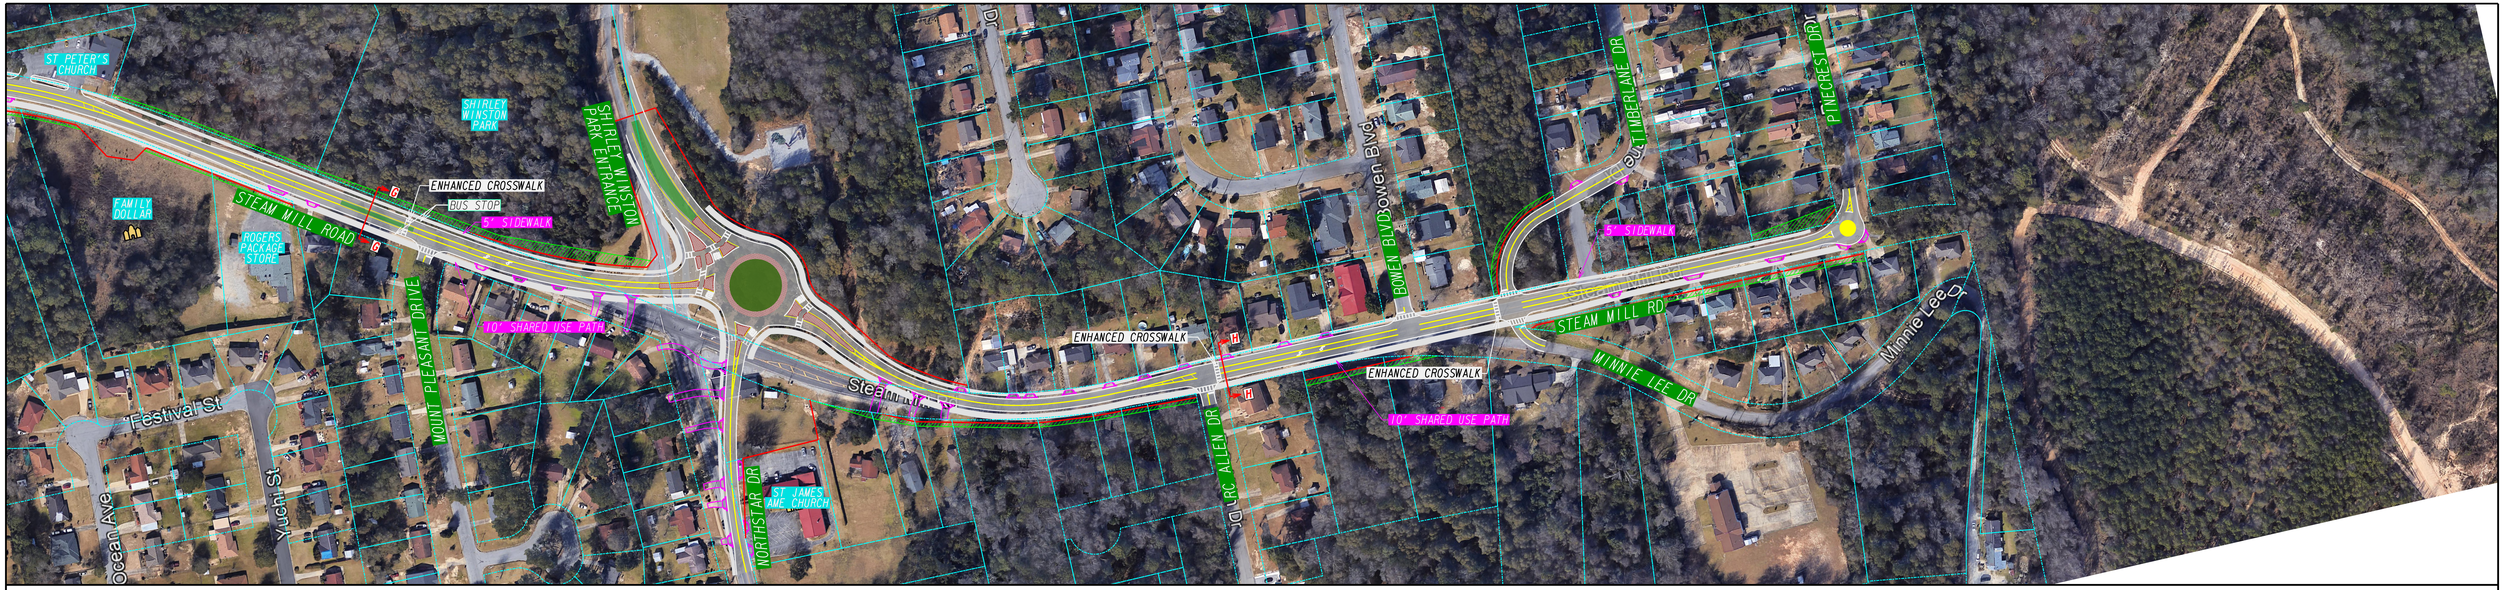

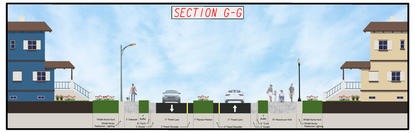

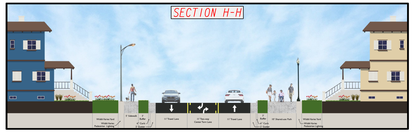

COLUMBUS GEORGIA
We do amazing.

Stantec

SCALE IN FEET
0 50 100 200

STEAM MILL ROAD CONCEPTUAL LAYOUT